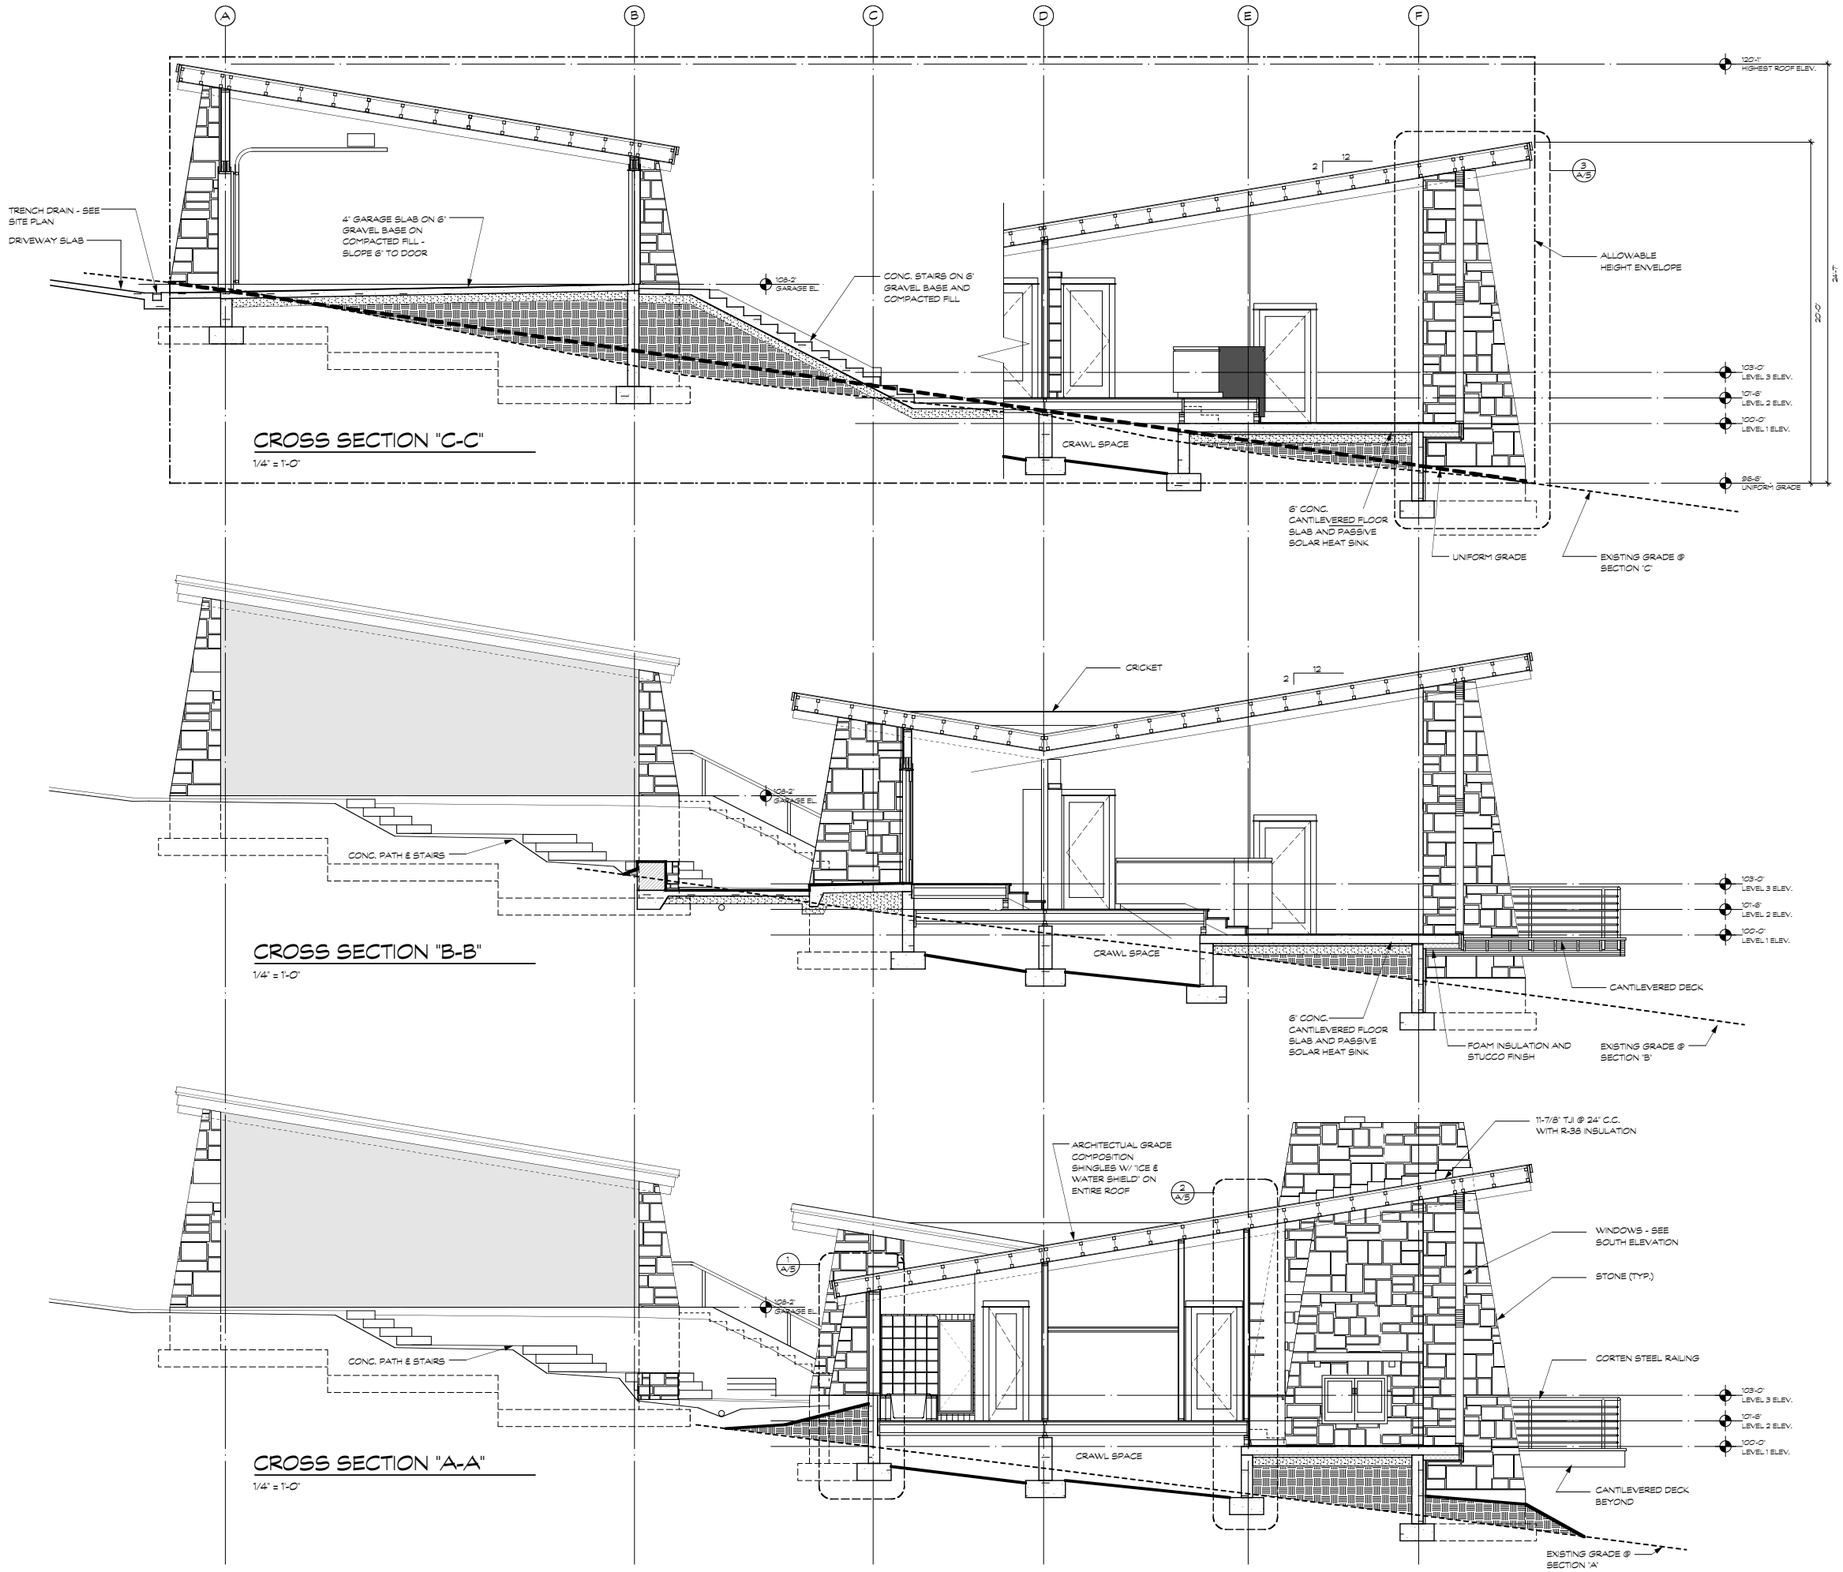

GPA

The Gardner Partnership Architects

173 South 200 West
Cedar City, Utah 84720
435.586.9494
435.586.9499 fax
www.gp-architects.com

© 2005

Project

Ritter/Krause Residence

2704 Hopi Circle
(Lot #12, Anasazi Plateau, Phase 1)
Spingdale, UT 84767

Owner

Niles Ritter & Jean Krause

3435 East Ocean Blvd. #C
Long Beach, CA 90803

Structural Engineer

DM Associates
510 South Main, Suite B-9
Cedar City, Utah 84720
(435) 867-4242

Mech./Elec. Engineer

Civil Engineer

Date 2/1/2005

Project Number 04/007

Revisions

A/4

Sheet Number