


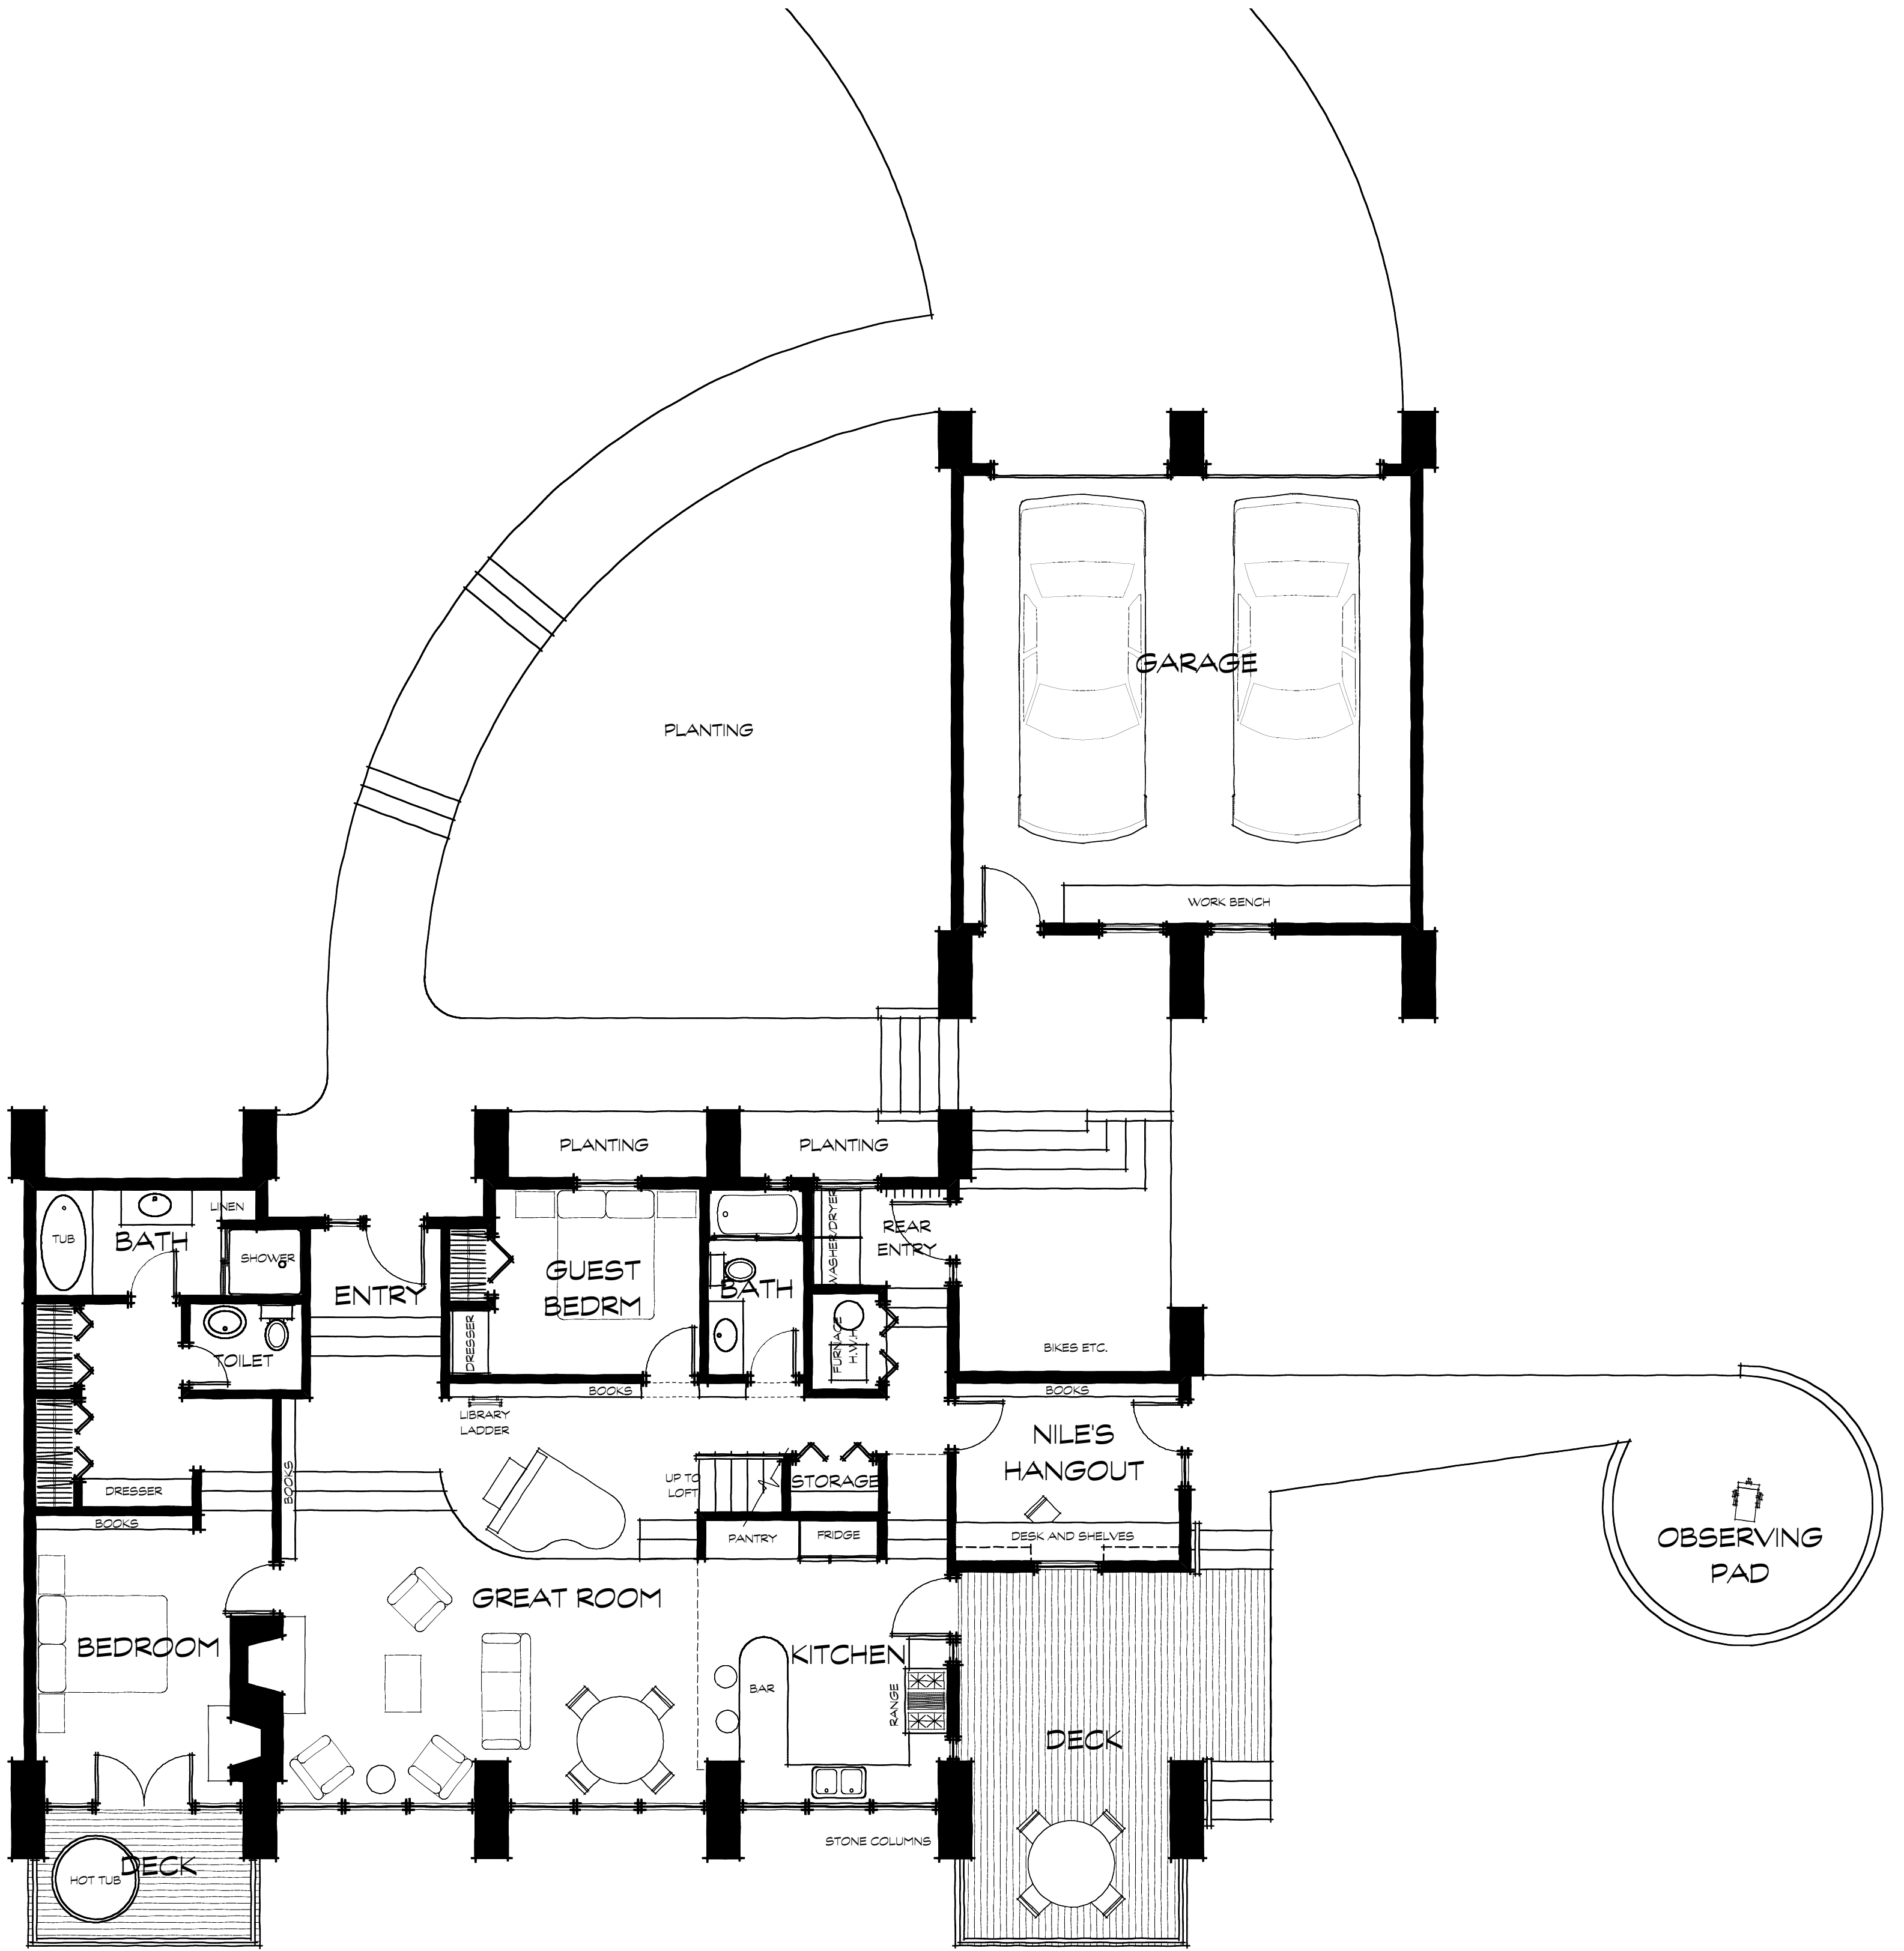


FIRST FLOOR PLAN
1/4" = 1'-0"

AREA TABULATION

MAIN FLOOR	1,670 S.F.
LOFT	220 S.F.
DECKS	400 S.F.
OBSERVING PAD	280 S.F.
GARAGE	590 S.F.

FIRST FLOOR PLAN
1/4" = 1'-0"

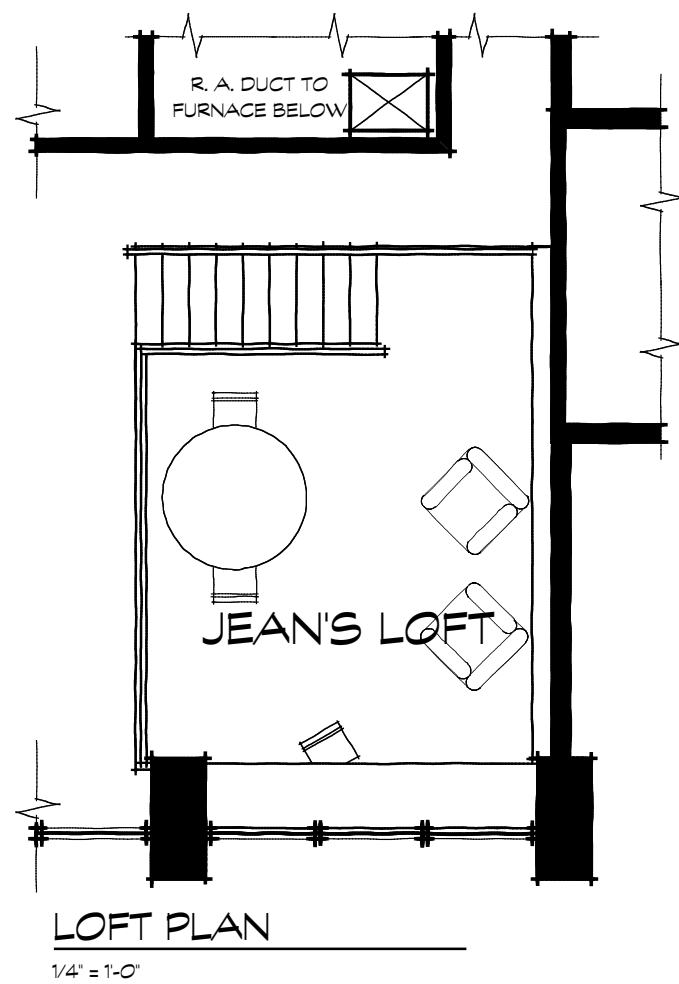

LOFT PLAN
1/4" = 1'-0"